# Technical liquid`s Tank TT-105 (S 1:40)

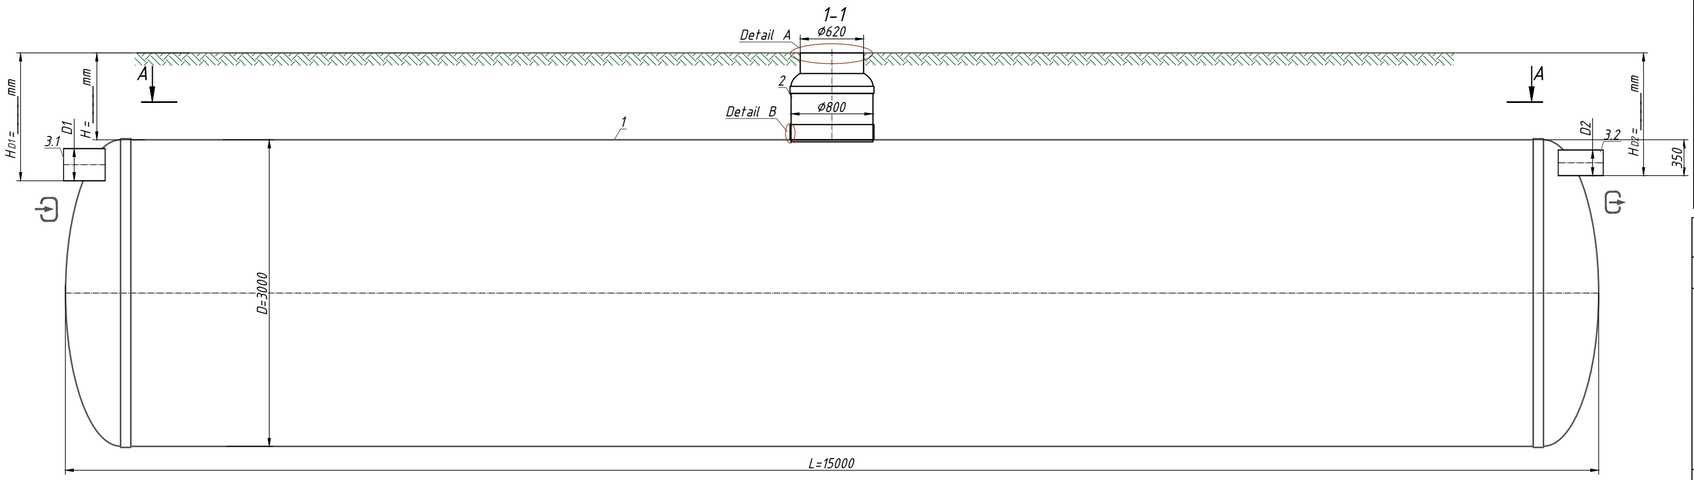


Note:
*H-depth of the inlet connection, mm (in standard equipment H up to 2000 mm). H take a multiple of 50mm.
When filling the manhole A.1-the overal height of the prodact is less than 200mm; A.2-the total height of the prodact is bigger than 100mm.
**The product is shipped according to Standard Equipment(Tabl.1), unless otherwise specified in the Additional (Tabl.2). The full configuration of the product is agreed with the manager.
***The manufacturer has the right to make constructive and pattern changes that do not worsen the characteristics of the product as a whole
Permissible deviation during production of products is 1-3%.

Additional Information:: _____

_____

_____.

A -Manhole dezign*

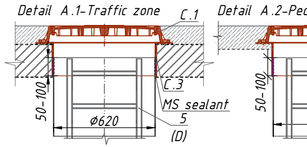


B -Fixing the manhole with the tank***

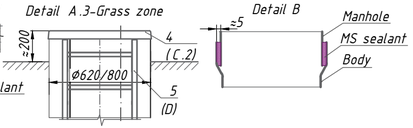


## Specification of materials and equipment. Standard equipment ** (Tabl.1)

| Pos. | Identification | Name | Q-ty | Mass pc. kg | Note |
|---|---|---|---|---|---|
| 1 | Vodaland | Technical liquid`s Tank Vodaland TankTechnical-105,volume 105m$^3$, horizontal, fiberglass, D=3000 mm L=15000 mm | 1 | | compl. |
| 2 | | Inspection manhole Ø800x620 | 1 | | compl. |
| 3.1,3.2 | D1-Inlet pipe D2-Outlet pipe | Pipe PVC SN4 Ø 315 | 2 | | compl. |

**The product is shipped according to Standard Equipment(Tabl.1), unless otherwise specified in the Additional (Tabl.2)

## Additional equipment (Tabl.2)

| Pos. | Identification | Name | | | Note |
|---|---|---|---|---|---|
| A, B | | D1-Inlet pipe/D2-Outlet pipe: | ☐ | ☐ | |
| | Pipework connection: D1, D2: | Socket end | ☐ | ☐ | |
| | | Smooth end | ☐ | ☐ | |
| | | An.: | ☐ | ☐ | |
| | Diameter D pipes D1,D2: | Ø90 | ☐ | ☐ | |
| | | Ø160 | ☐ | ☐ | |
| | | An.: | ☐ | ☐ | |
| C | | Manhole design (see A.1, A.2) | | | |
| | C.1 Cover: | Garden plastic | ☐ | | |
| | | Load class A15 | ☐ | | |
| | | Load class C250 | ☐ | | |
| | | Load class D400 | ☐ | | |
| | C.2 | Fiberglass cover Ø620 | ☐ | | |
| | C.3 Fiberglass adaptor plate | Ø620, h=200мм | ☐ | | |
| | | None | ☐ | | |
| | | An.:_____ | ☐ | | |
| D | D.Universal ladder | Aluminum | ☐ | | |
| | | s/s | ☐ | | |
| E | E.Fastening | Belt fastening | ☐ | | |
| F | F.Ventilation | Vent.pipe PVC SN4 Ø110 with fungus | ☐ | | |
| G | G.Additional equipment | An.:_____ | ☐ | | |
| | | | | | |
| | | | | | |

| Rev. | Q-ty | Sh. | №doc. | Sign. | Date |
|---|---|---|---|---|---|
| | | | | | |

| Stage | Sheet | Sheets |
|---|---|---|
| | | |

Technical liquid`s Tank TT-105

VODALAND

Format A3